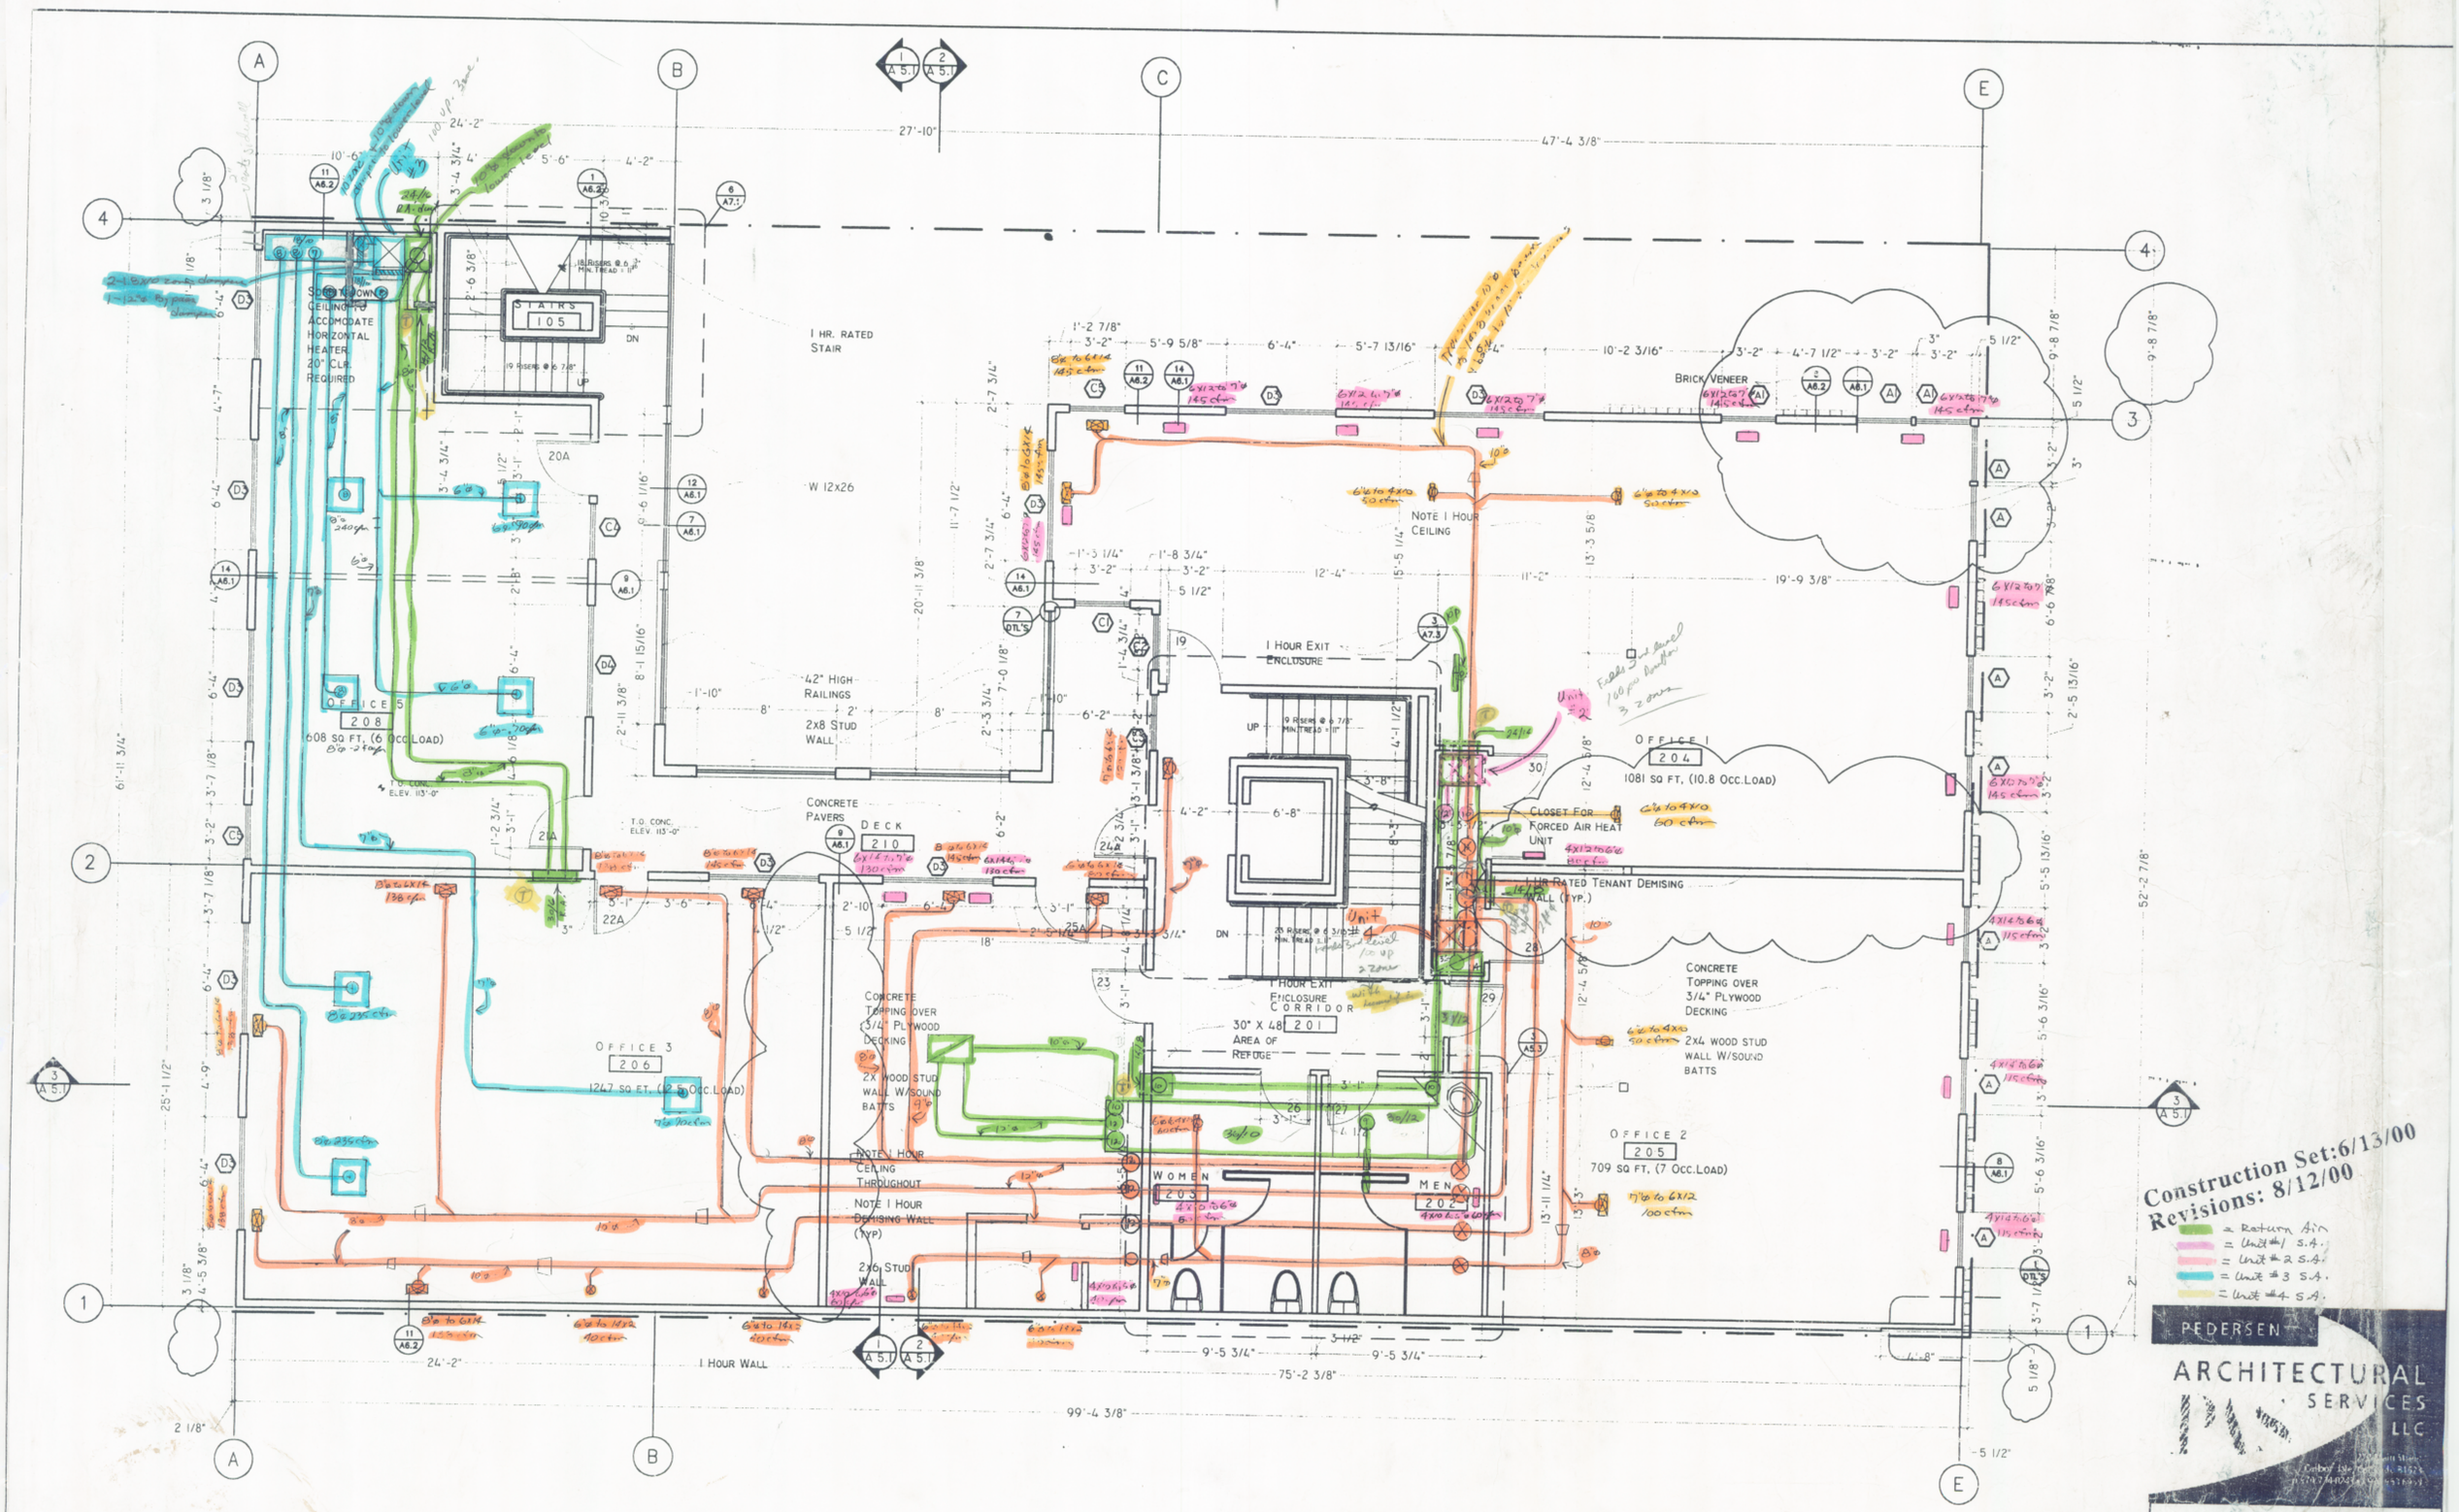

Construction Set: 6/13/00
Revisions: 8/12/00

= Return Air
= Unit #1 S.A.
= Unit #2 S.A.
= Unit #3 S.A.
= Unit #4 S.A.

PEDERSEN ARCHITECTURAL SERVICES LLC

A Mixed - Use Building For
Don & Jody Enslen
320 Main Street
Carbondale
Colodado
(970)-927-1052

SECOND LEVEL PLAN-OFFICE